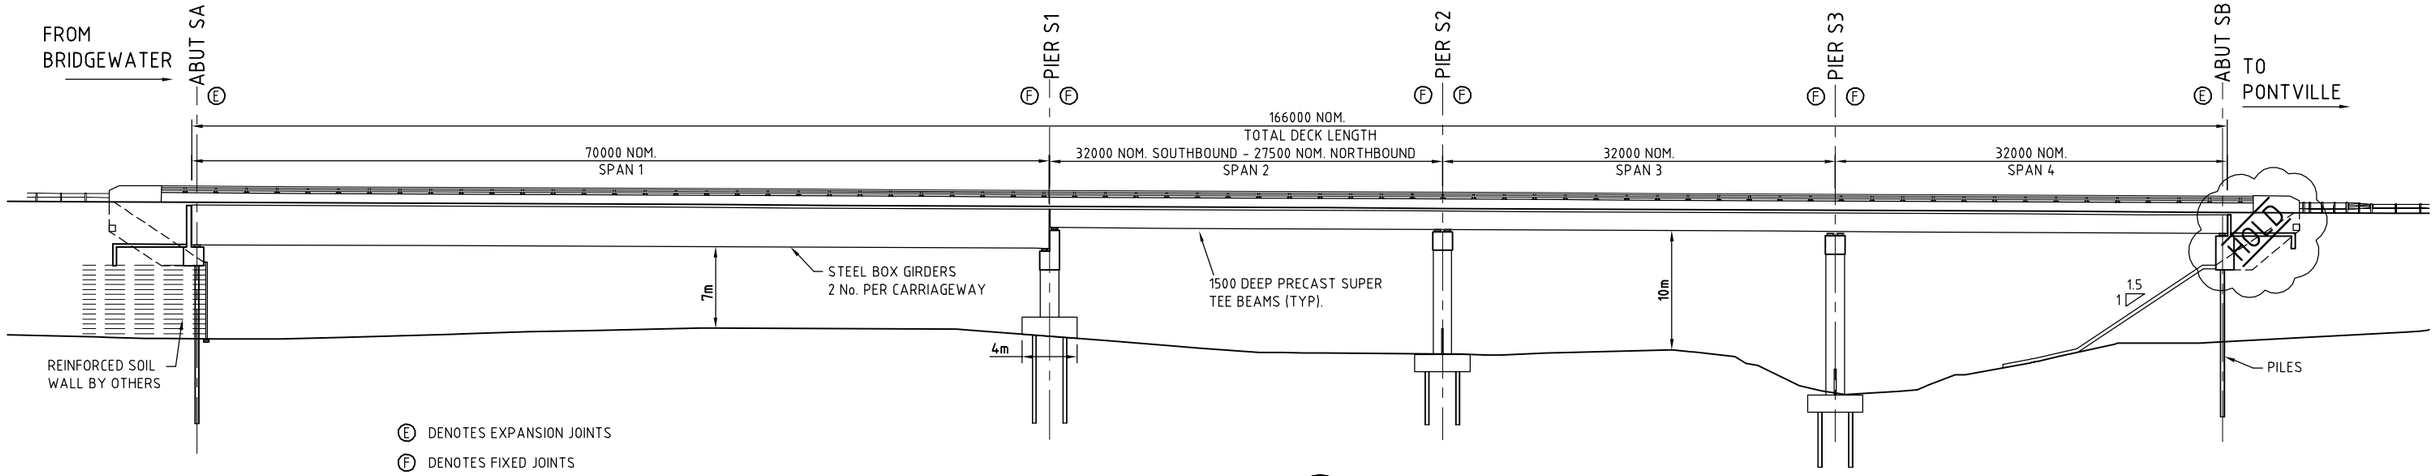

A SECTION
SCALE 1: 250
SCALE 1: 500 AT A3

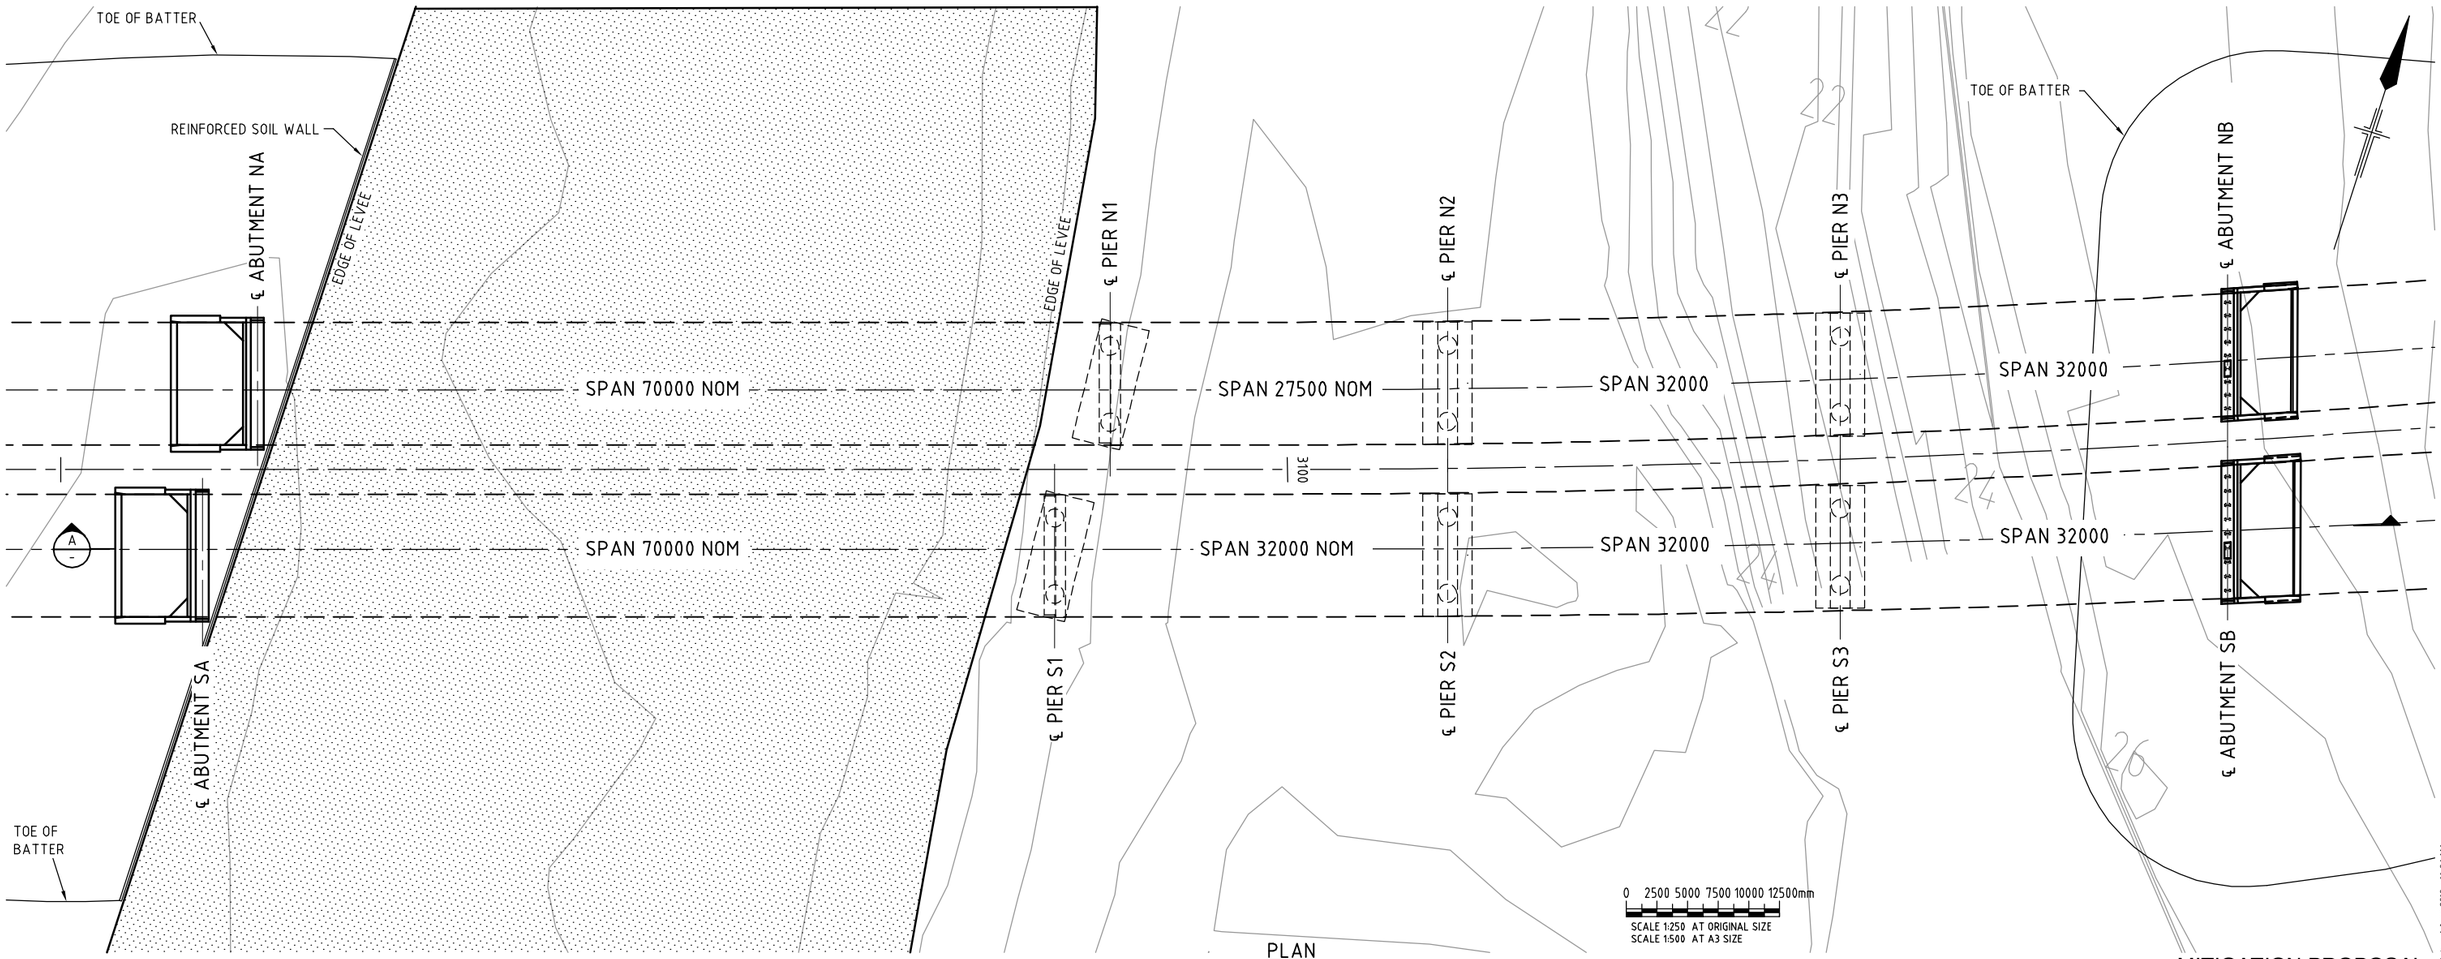

PLAN
SCALE 1:250
SCALE 1:500 AT A3

DEPARTMENT OF INFRASTRUCTURE, ENERGY AND RESOURCES
BRIGHTON BYPASS - NORTHERN SECTION
WILLIAM STREET AND JORDAN RIVER SCHEMATIC
27 MAY 2010
MAP 5B

MITIGATION PROPOSAL

Plot Date: 4 June 2010 - 11:04 AM