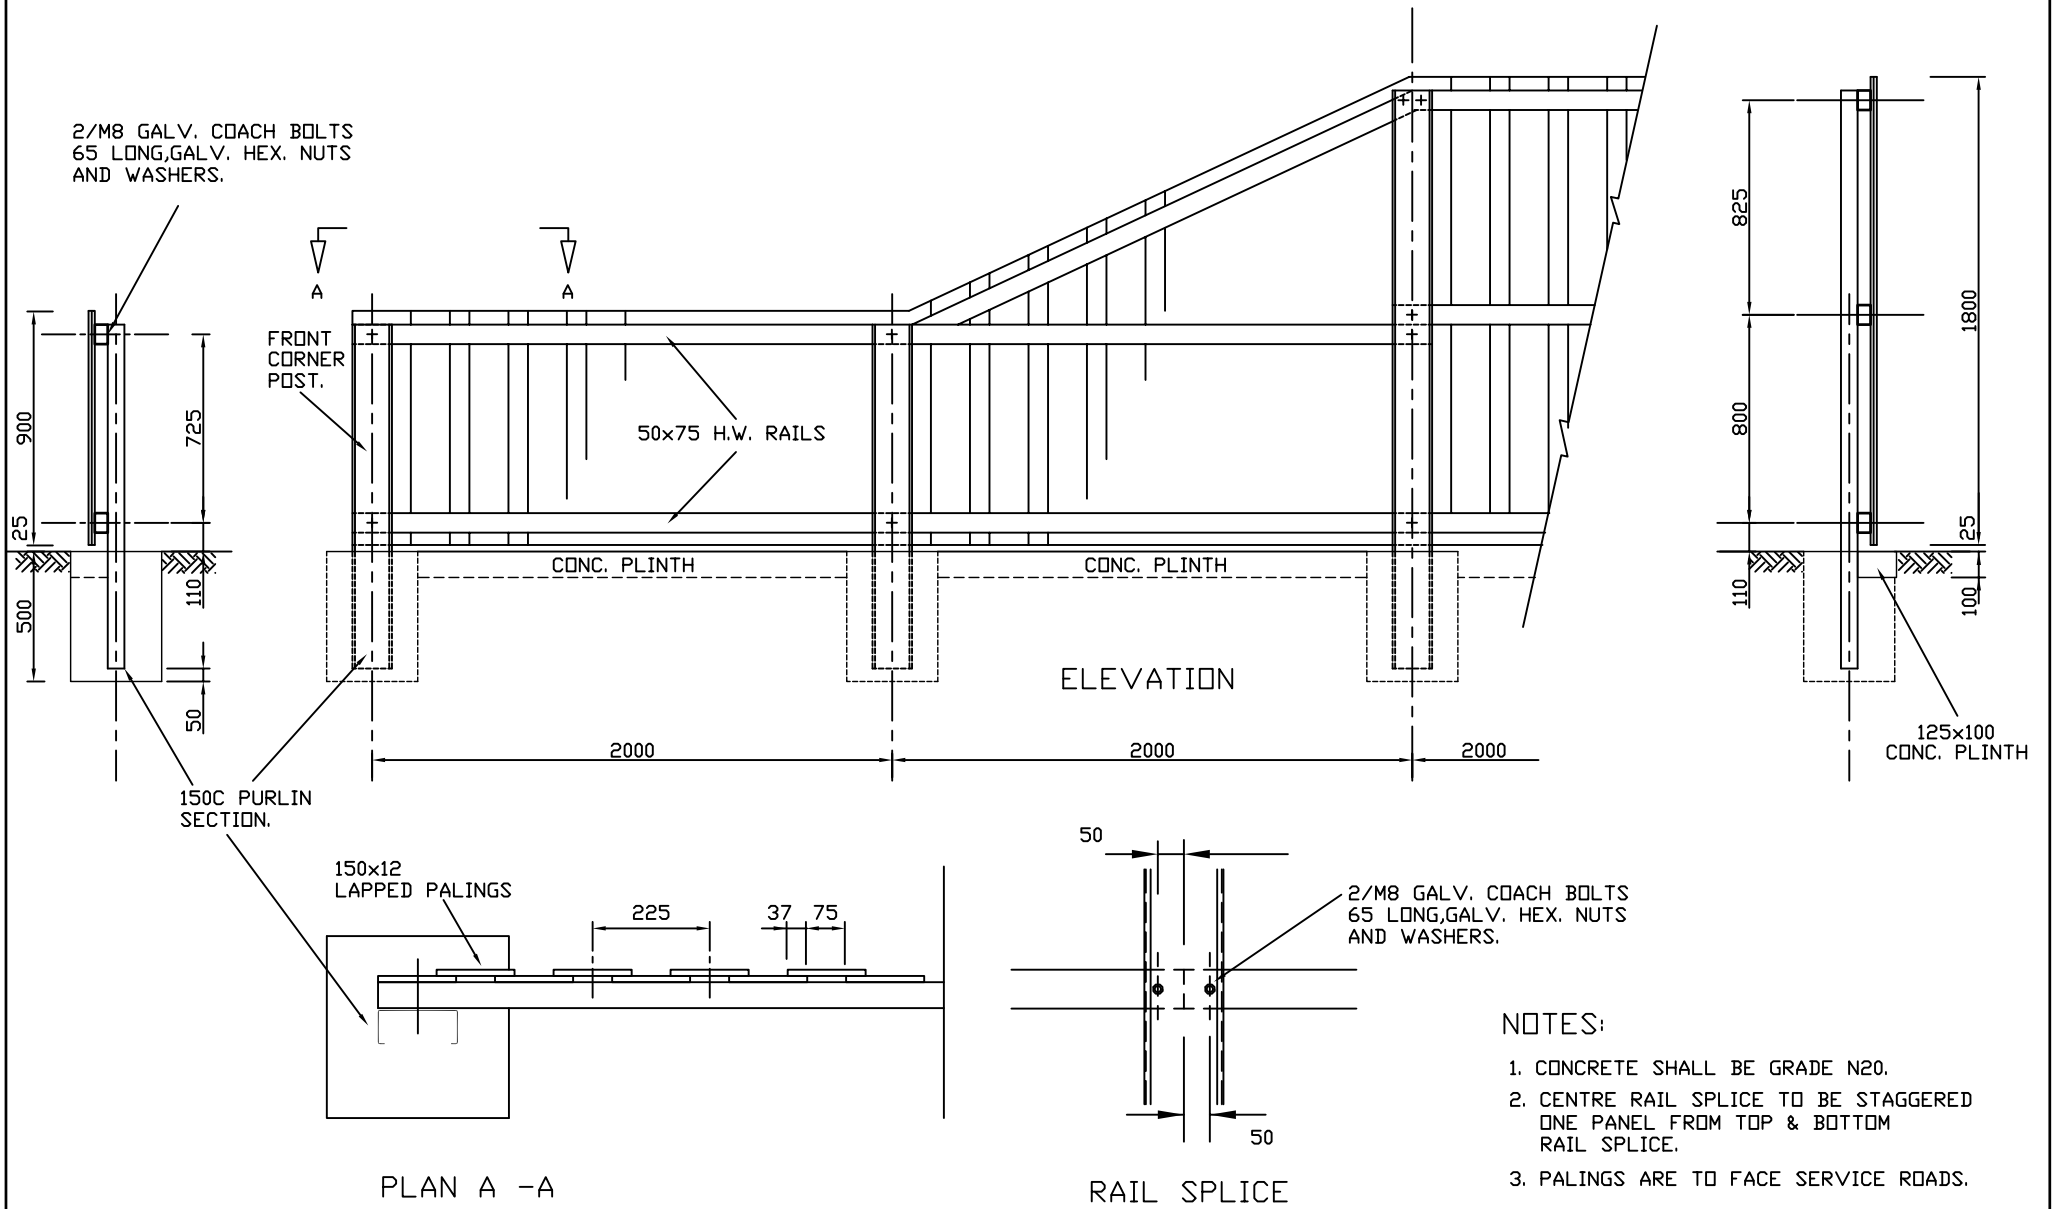

NOTES:

1. CONCRETE SHALL BE GRADE N20.
2. CENTRE RAIL SPLICE TO BE STAGGERED ONE PANEL FROM TOP & BOTTOM RAIL SPLICE.
3. PALINGS ARE TO FACE SERVICE ROADS.

No.	AMENDMENTS	CHECKED	DATE	APPROVED
	POSTS SHOWN AS 150C PURLIN SECTIONS		24/6/02	

DRAFTING		DESIGN	
DRAWN	DATE	DESIGNED R.R.W.	DATE OCT 92.
CHECKED K. SAMS	DATE	RECOMMENDED/CHECKED	DATE 28/10/92
APPROVED R. WILSON	DATE 28/10/92	ACCEPTED	DATE

DEPARTMENT OF INFRASTRUCTURE, ENERGY AND RESOURCES, TASMANIA

LAPPED PALING FENCE

FROM LINK No. / DISTANCE	TO LINK No. / DISTANCE
CONTRACT No.	SHEET No.
DRG. No. 3402-15/P10-1	