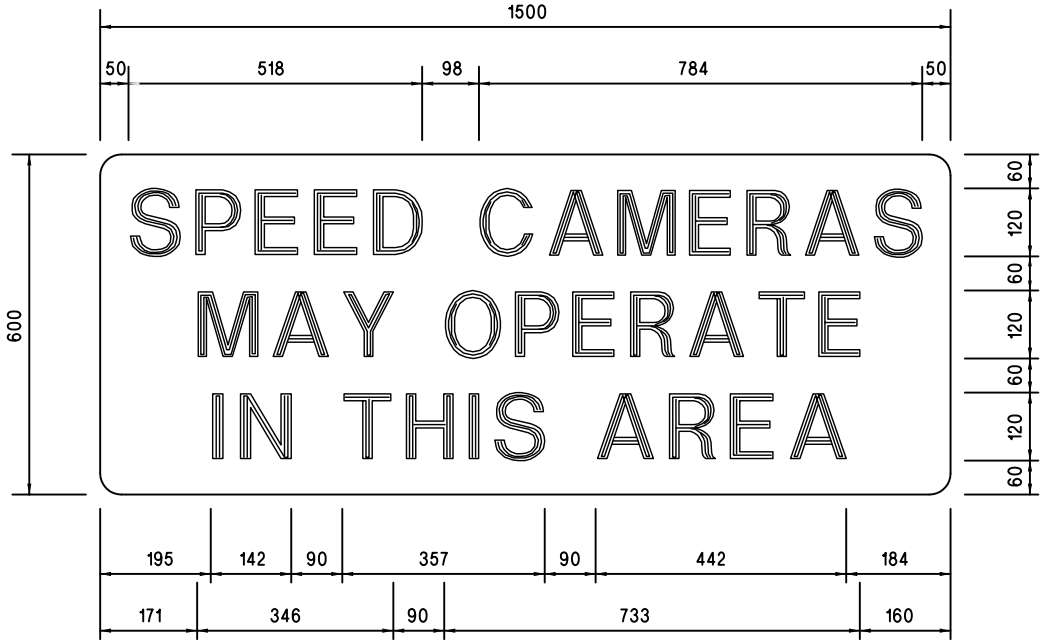

LETTER TYPES: 120mm SERIES "D" 75% SPACING

REFLECTORISATION: BLACK LEGEND ON CLASS 1 REFLECTORISED WHITE BACKGROUND

SIGN TO BE INSTALLED ON OZ POSTS OR SIMILAR

SURVEYED	DATUM						
PROJECT FILING NO.	LOADING						
SURVEY MODEL NAME							
DESIGN MODEL NAME							
		NO.	DRAWING AMENDMENTS	CHECKED	DATE	APPROVED	DATE

SCALE 1:20

0 10 20 30 40

SCALE IN MILLIMETRES

REFERENCE DRAWINGS

PITT & SHERRY

CONSULTING ENGINEERS
PROJECT MANAGERS
ENVIRONMENTAL SCIENTISTS
BUILDING SURVEYORS

P&S DRAWING No. T01015-C190

DESIGNED	R.McGOUGH	MAY 2002
REVIEWED	T BOWDEN	29/5/02
AUTHORISED	P HOLLAND	29/5/02
ACCEPTED	G MATHERS	

DEPARTMENT OF INFRASTRUCTURE, ENERGY AND RESOURCES

SPEED CAMERA
ADVISORY SIGN

FROM LINK No. / DISTANCE	TO LINK No. / DISTANCE
CONTRACT No.	SHEET No.
DRG. No. 3403-5/P514	

May 29, 2002 - 09:26:15 DWG Name: T01015-C190.dwg DWG Updated By: rmcgough