


## TYPICAL SECTION

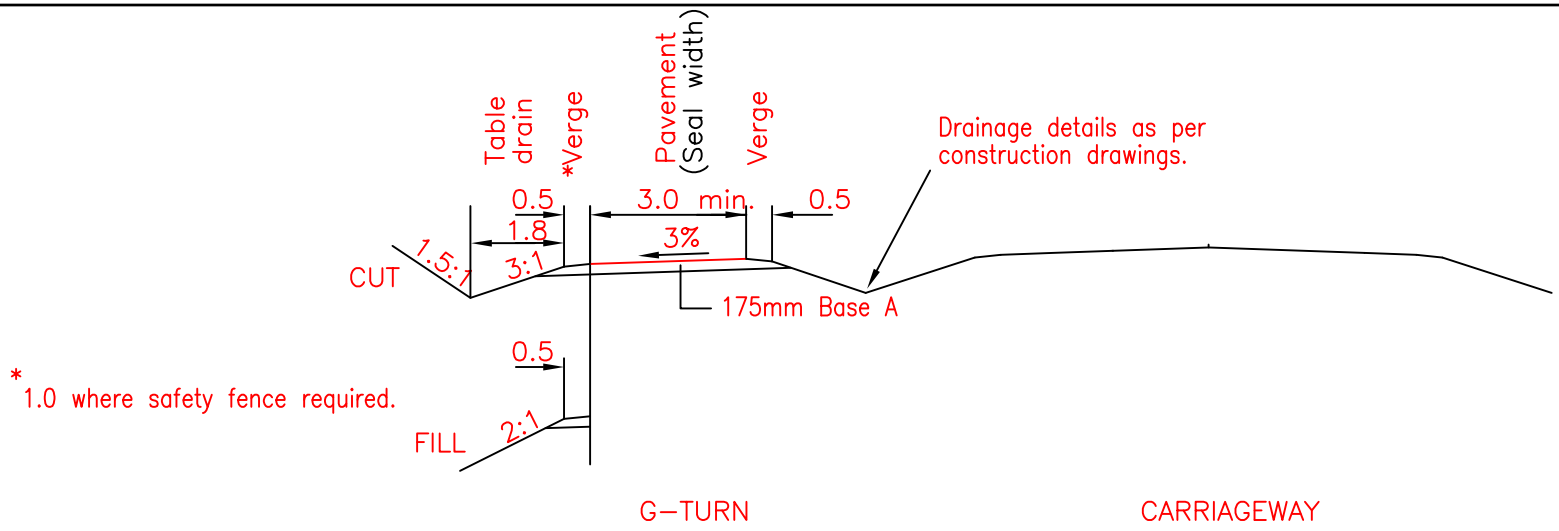


## PLAN

| No. | AMENDMENTS | CHECKED | DATE | APPROVED |
|---|---|---|---|---|
| | | | | |

| DRAFTING | | DESIGN | |
|---|---|---|---|
| DRAWN Y.J.F. | DATE MAY 97 | DESIGNED R.R.W. | DATE MAY 97 |
| CHECKED D C GREGS | DATE 12/3/98 | RECOMMENDED/CHECKED D J PEARCE | DATE 12/3/98 |
| APPROVED G H FOONG | DATE 24/3/98 | ACCEPTED | DATE |

DEPARTMENT OF INFRASTRUCTURE, ENERGY AND RESOURCES, TASMANIA

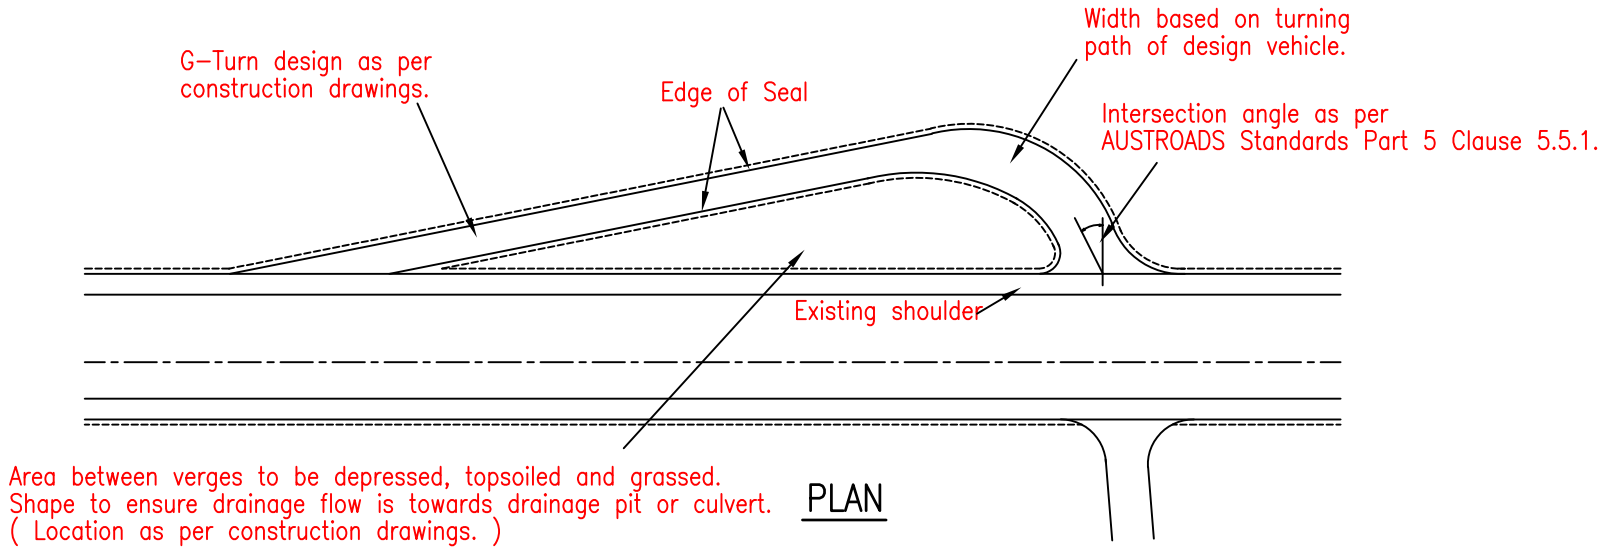G –TURN TYPICAL LAYOUT.

| FROM LINK No. / DISTANCE | TO LINK No. / DISTANCE |
|---|---|
| CONTRACT No. | SHEET No. |
| DRG. No. 3402–19/P3 | |