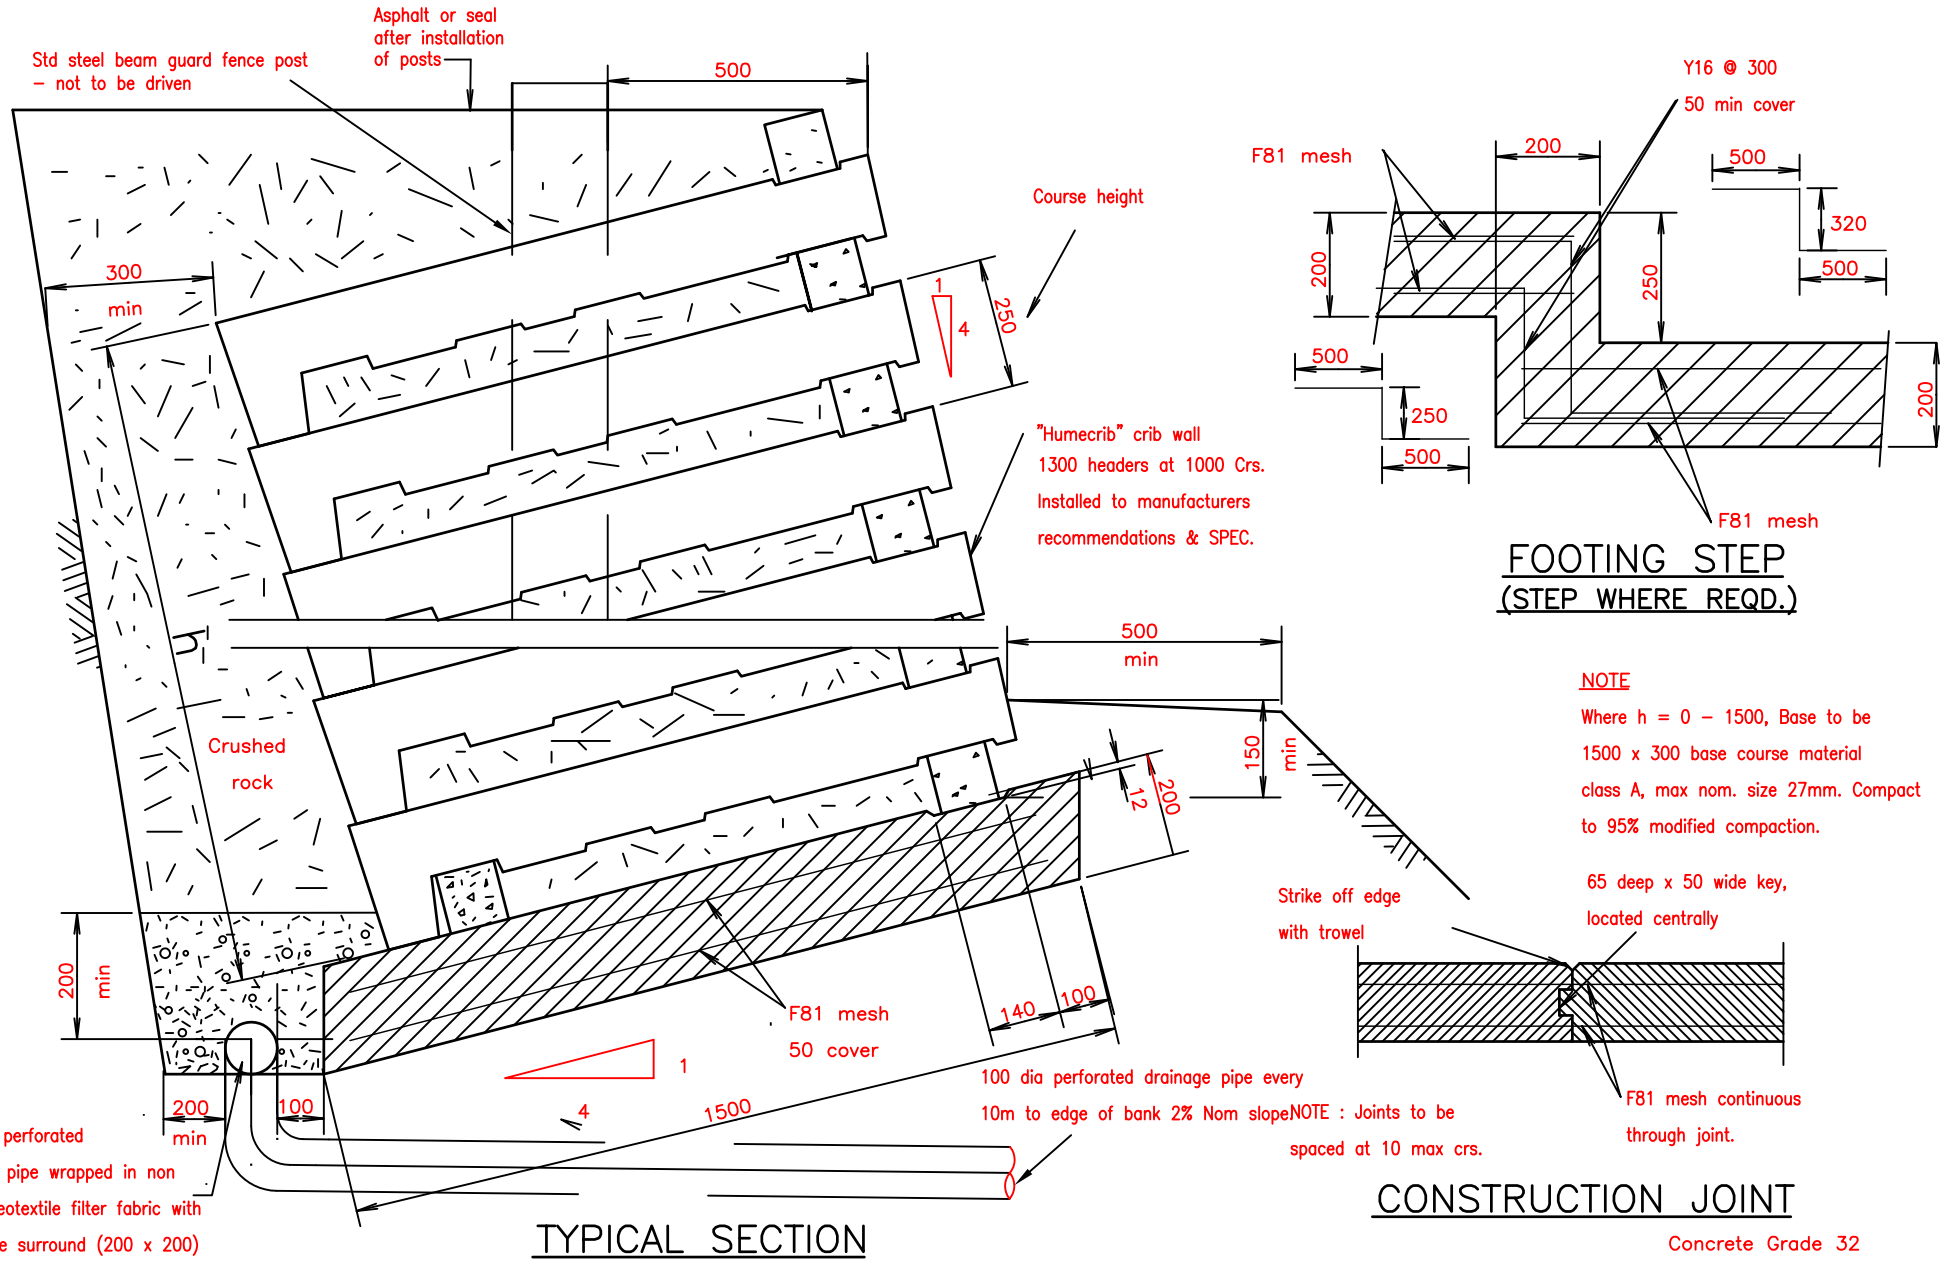

No.	AMENDMENTS	CHECKED	DATE	APPROVED

DRAFTING		DESIGN	
DRAWN J.C.	DATE OCT 92	DESIGNED M.E.	DATE OCT 92
CHECKED	DATE	RECOMMENDED/CHECKED K SAMS	DATE 28/10/92
APPROVED R WILSON	DATE 28/10/92	ACCEPTED	DATE

DEPARTMENT OF INFRASTRUCTURE, ENERGY AND RESOURCES, TASMANIA

CRIB BLOCK WALL
0 –3000mm HIGH

FROM LINK No. / DISTANCE	TO LINK No. / DISTANCE
CONTRACT No.	SHEET No.

DRG. No. 3402–19/P8