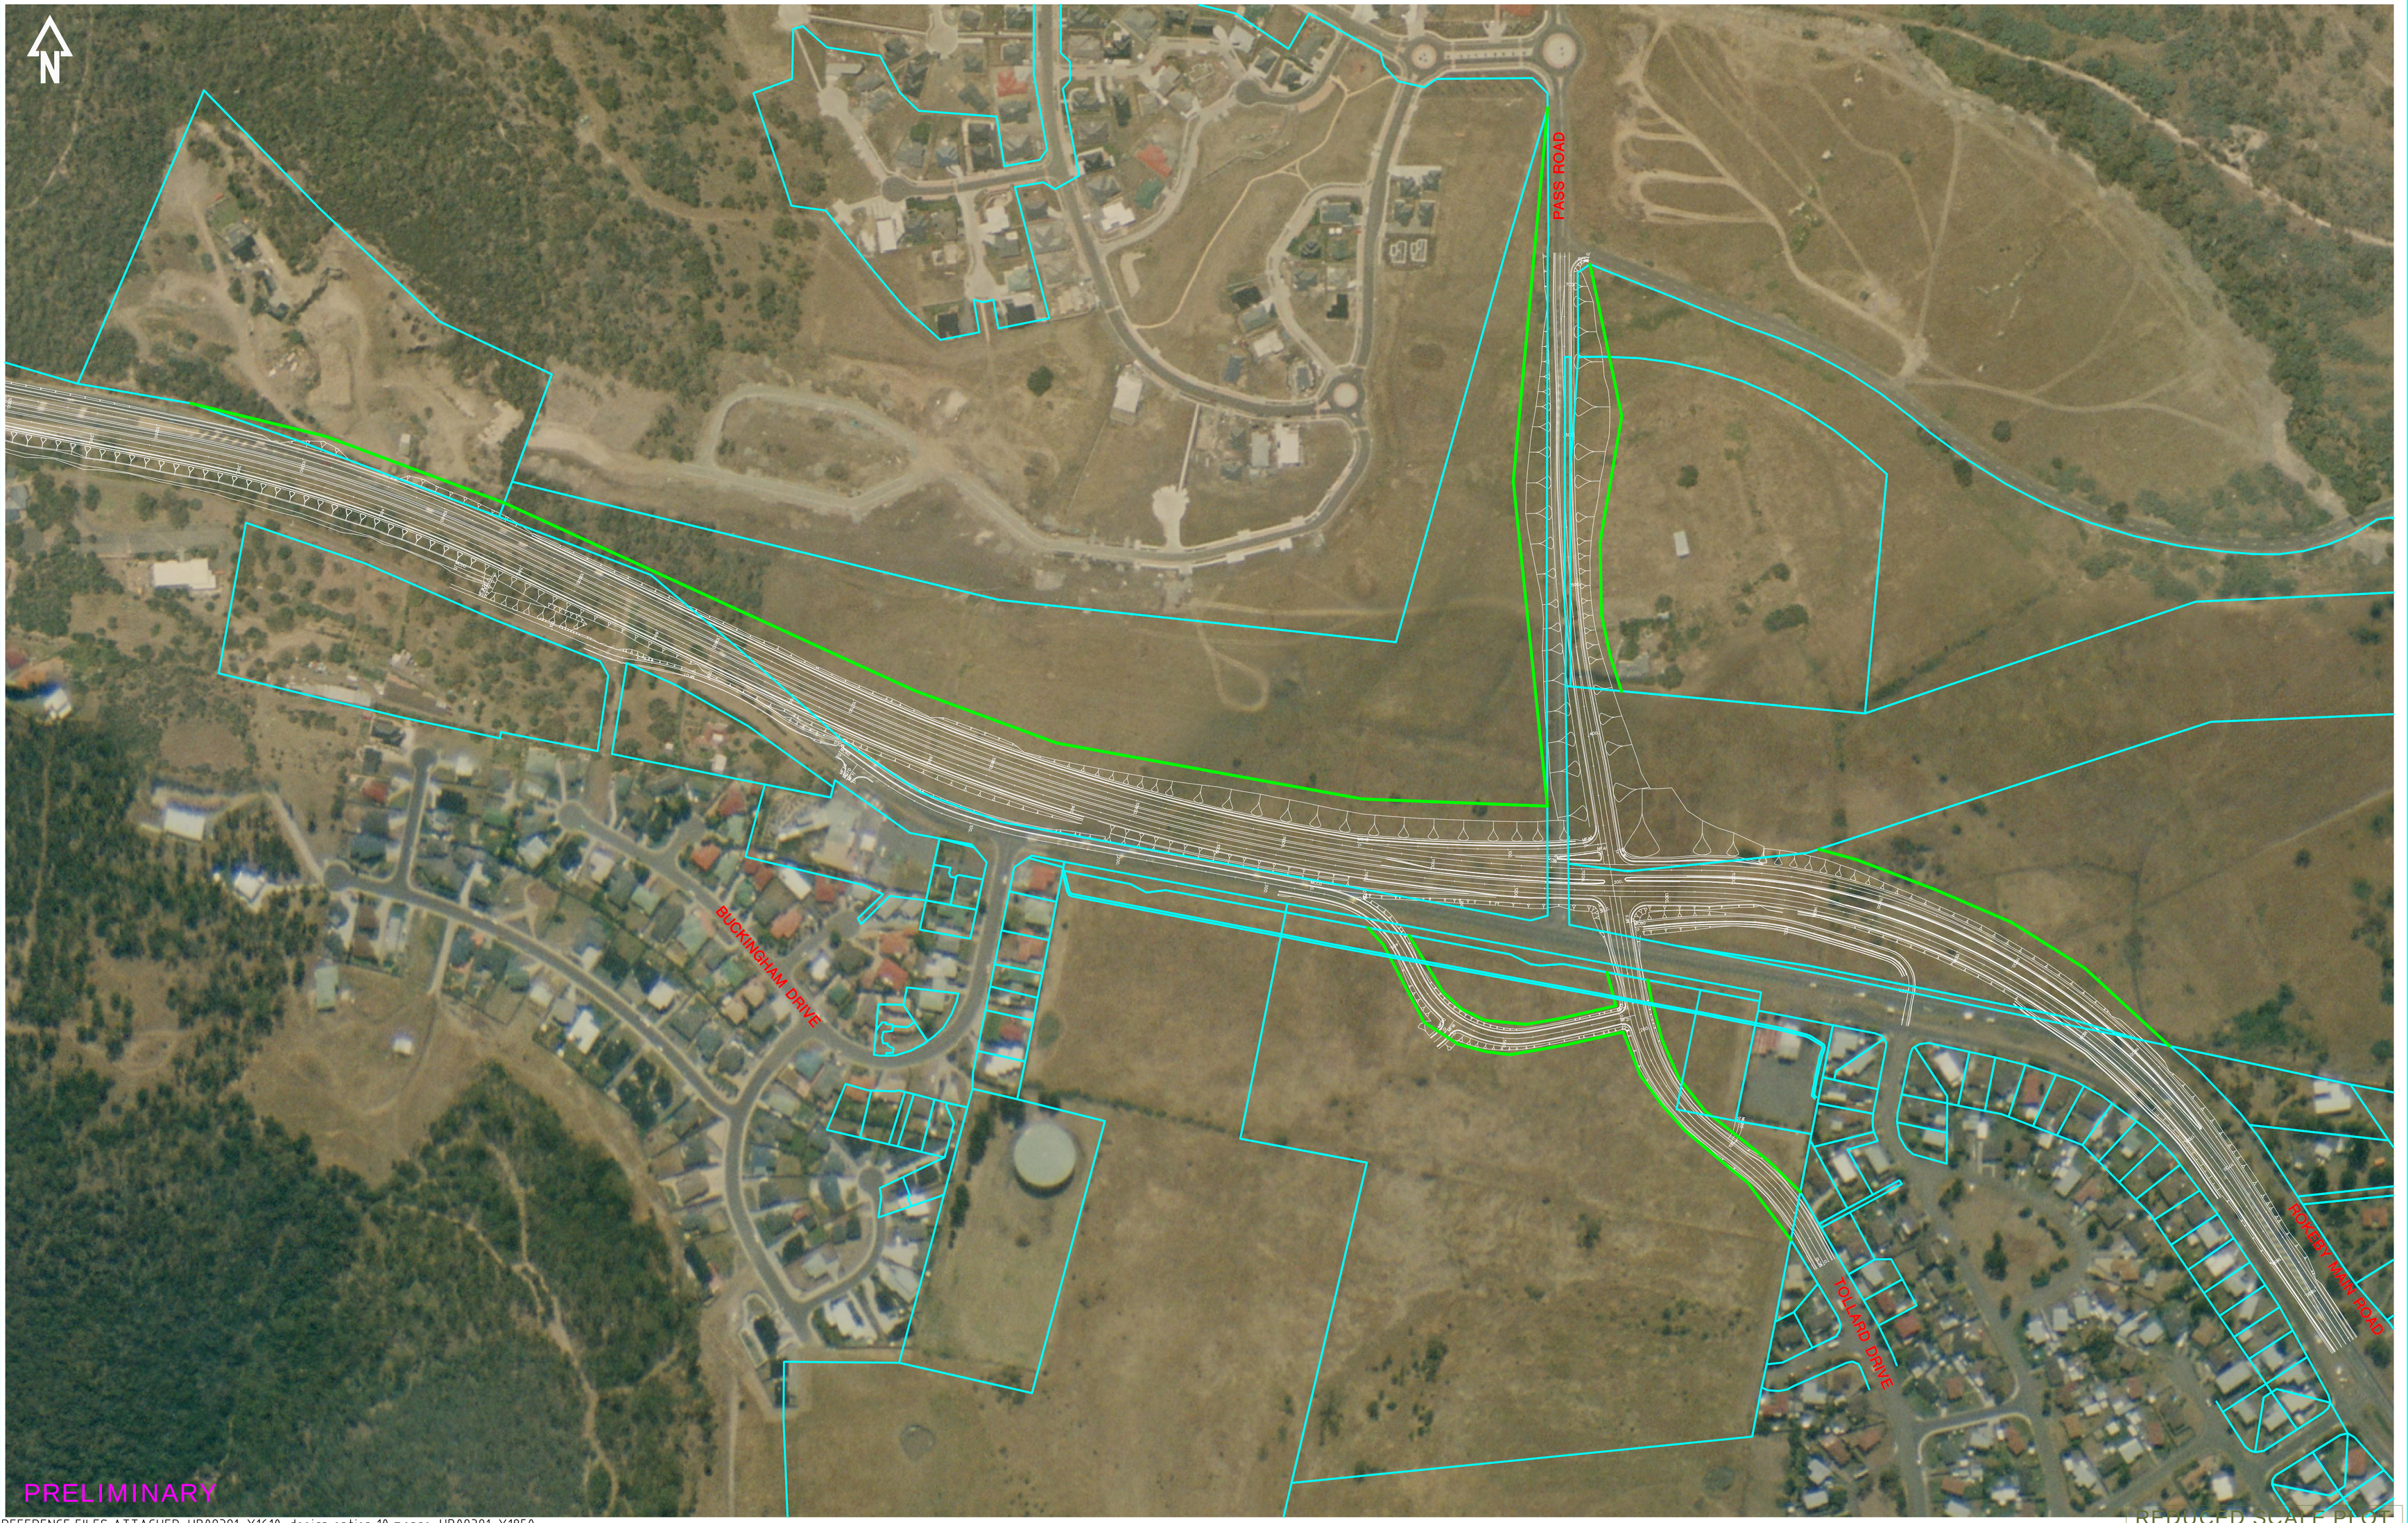

REFERENCE FILES ATTACHED: HB09391-X1610; design option 10 merge; HB09391-X1850

REDUCED SCALE PLOT

SURVEYED	DATUM GDA	NO.	DRAWING AMENDMENTS	CHECKED	DATE	APPROVED	DATE
PROJECT FILING NO.	LOADING						
SURVEY MODEL NAME							
DESIGN MODEL NAME							

SCALES AT A1 SIZE 1:2000

UNITS U.N.O METERS

REFERENCE DRAWINGS

PITT&SHERRY
ABN 77 009 586 083
HOBART OFFICE
199 Macquarie Street
Hobart
Tasmania 7000
Ph. (03) 6223 1800
Fax. (03) 6223 1299
www.pittsh.com.au
pitt&sherry
sustainable thinking

P&S DRAWING No. HB09391-P68

DESIGNED	DATE
REVIEWED	DATE
AUTHORISED	DATE
ACCEPTED	DATE

DEPARTMENT OF INFRASTRUCTURE, ENERGY AND RESOURCES

ROKEBY MAIN ROAD A1167
ROKEBY MAIN ROAD IMPROVEMENTS
PASS ROAD INTERSECTION - OPTION 10

FROM LINK No. / DISTANCE	TO LINK No. / DISTANCE
CONTRACT No.	SHEET No.
DRG. No. HB09391-P68	

Jan 29, 11 - 14:20:38 DWG Name: HB09391-P68.dwg DWG Updated By: William.Zegveld