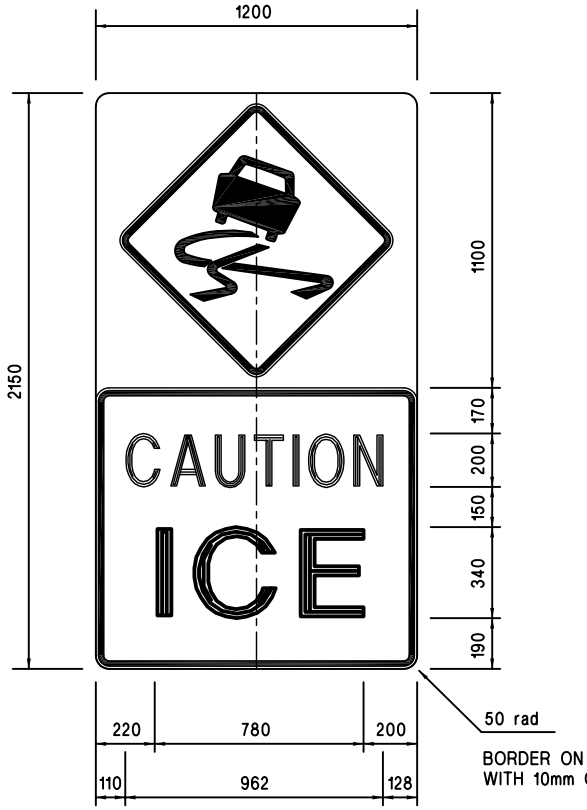

BORDER ON LOWER PANEL TO BE 20mm BLACK
WITH 10mm OUTER YELLOW BORDER

LETTER TYPES: LINE 1 - 200mm SERIES "C" 75% SPACING
LINE 2 - 340mm SERIES "E" 75% SPACING

REFLECTORISATION: TOP PANEL - BLACK ON CLASS 1 REFLECTORISED YELLOW SIGN
ON STANDARD GREEN BACKGROUND
LOWER PANEL - BLACK ON CLASS 1 REFLECTORISED YELLOW BACKGROUND

FOR DETAILS OF "SLIPPERY" SIGN REFER AS1742 - W5-20B

GROUND CLEARANCE TO UNDERSIDE OF SIGN IS TO BE 1.0m

SIGN IS TO BE SUITABLY HINGED ALONG CENTRELINE AS SHOWN
BY A METHOD APPROVED BY DIER.
APPROVED LOCKING DEVICE TO BE SUITABLY LOCATED
AT LOWER LEFT HAND CORNER OF SIGN.

SURVEYED	DATUM							SCALE 1:20
PROJECT FILING NO.	LOADING							0 10 20 30 40 SCALE IN MILLIMETRES
SURVEY MODEL NAME								
DESIGN MODEL NAME		NO.	DRAWING AMENDMENTS	CHECKED	DATE	APPROVED	DATE	REFERENCE DRAWINGS

PITT & SHERRY
CONSULTING ENGINEERS
PROJECT MANAGERS
ENVIRONMENTAL SCIENTISTS
BUILDING SURVEYORS
[illegible]
P&S DRAWING No. T01015-C189

DESIGNED	R.McGOUGH	MAY 2002
REVIEWED	T BOWDEN	29/5/02
AUTHORISED	P HOLLAND	29/5/02
ACCEPTED	G MATHERS	

DEPARTMENT OF INFRASTRUCTURE, ENERGY AND RESOURCES

SLIPPERY - ICE
WARNING SIGN
TYPE 1

FROM LINK No. / DISTANCE	TO LINK No. / DISTANCE
CONTRACT No.	SHEET No.
DRG. No. 3403-3/P92	

May 29, 2002 - 09:27:26 DWG Name: T01015-C189.dwg DWG Updated By: rmcgough